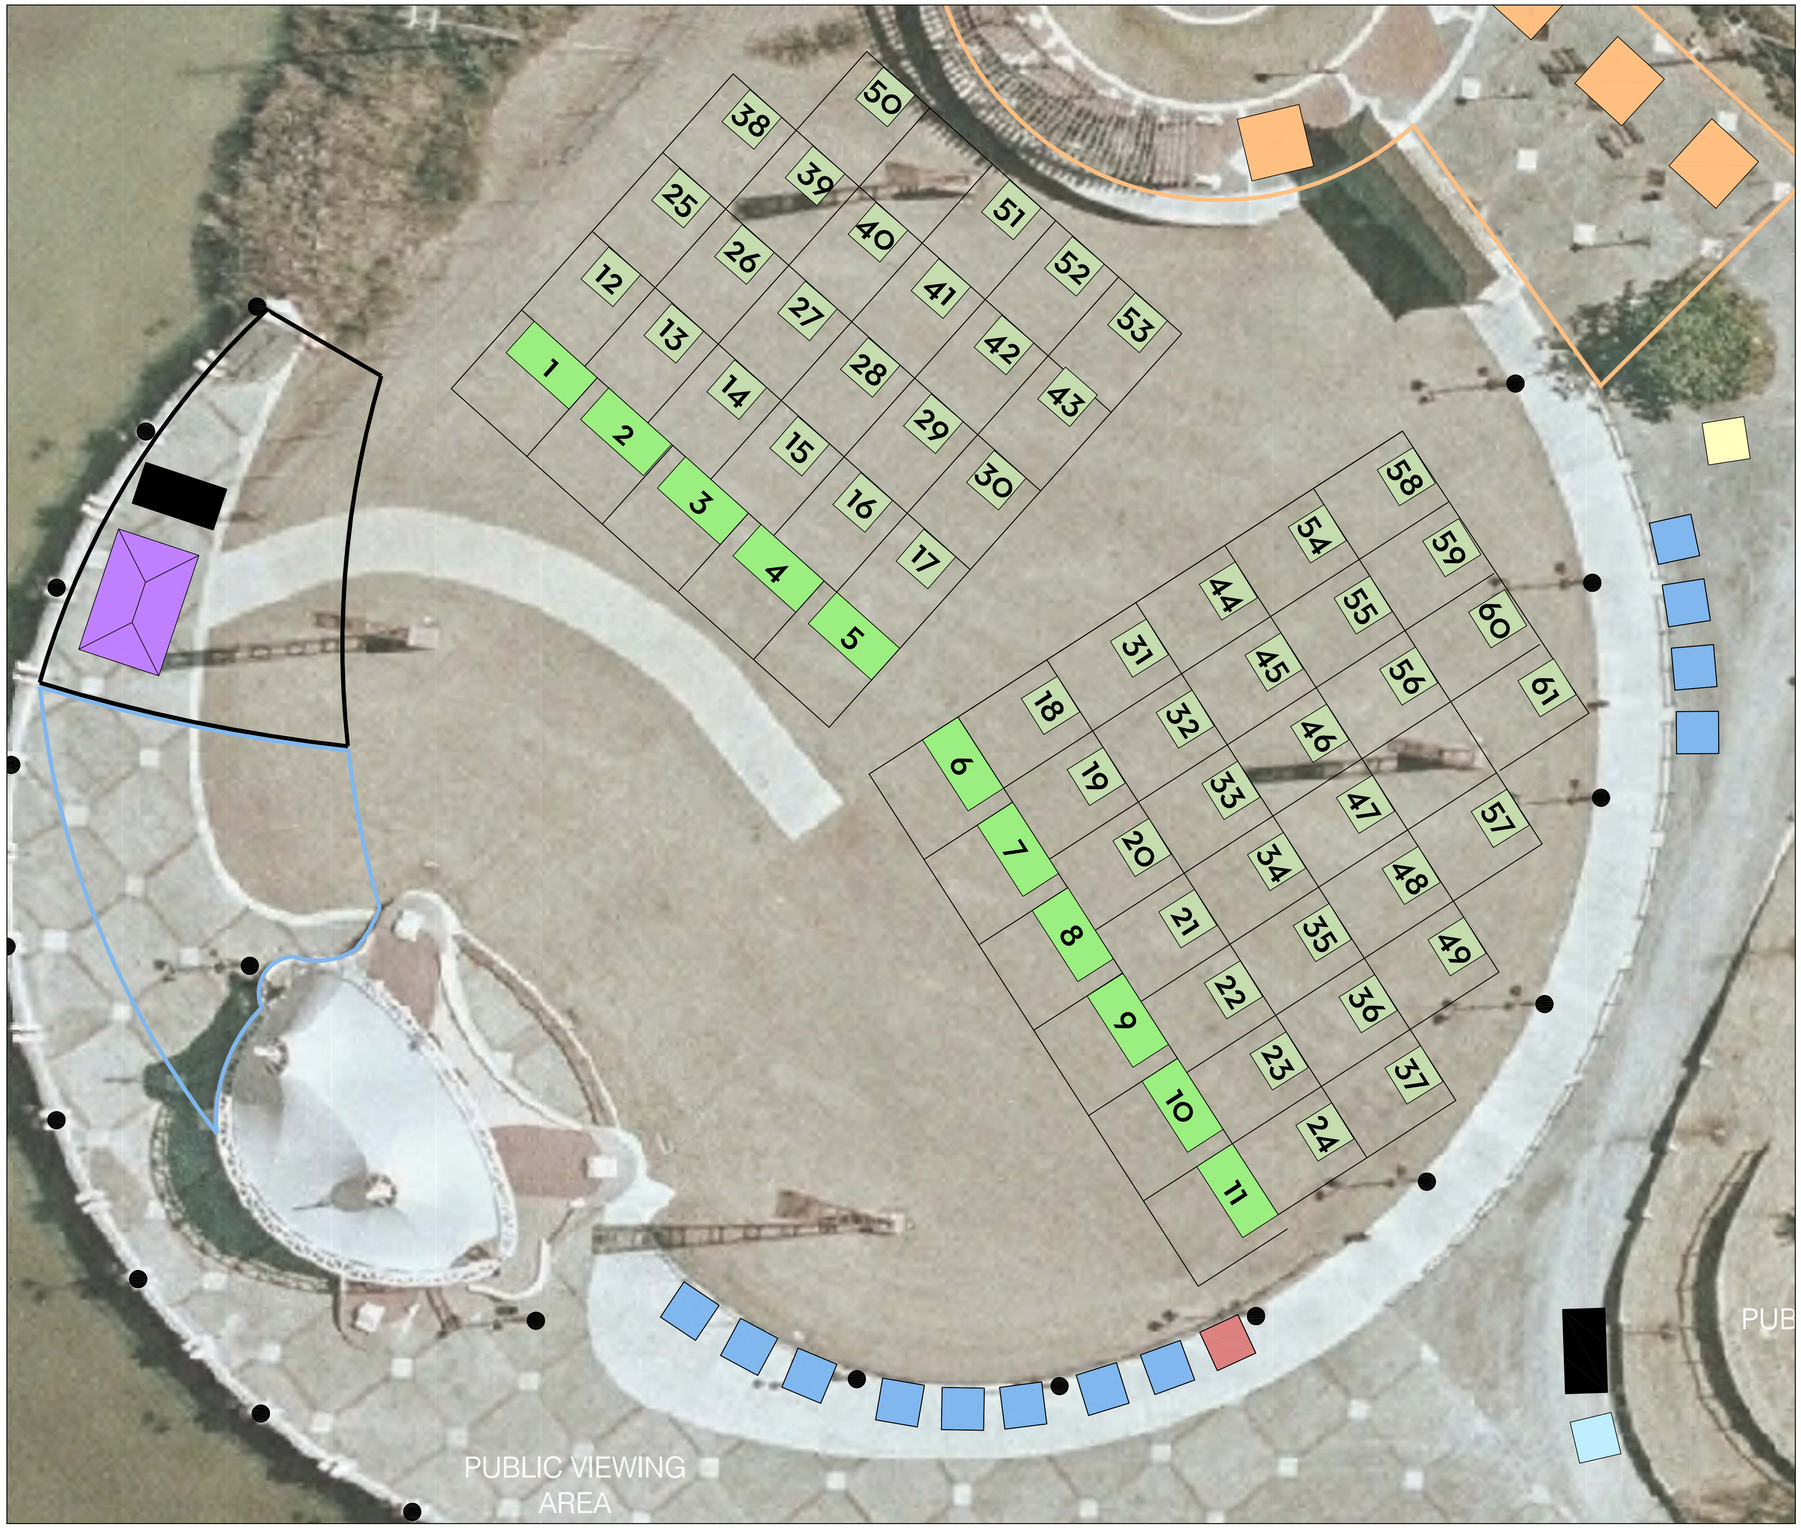

SITE PLAN LEGEND

- FESTIVAL INFORMATION
- TEAM/ VOLUNTEER CHECK-IN
- RACE OFFICIAL
- SPONSOR TENT
- TEAM TENT
- MASSAGE TENT
- ATHLETE'S HOSPITALITY
- EXHIBITOR TENT
- MISTING FAN
- FOOD VENDOR
- CHILDREN'S INFLATABLE
- EMT
- VIP AREA
- ATHLETE'S VILLAGE
- ENTERTAINMENT STAGING
- CHILDREN'S VILLAGE
- RESTROOMS
- POWER OUTLETS
- WATER SUPPLY

EVENT SITE PLAN

SCALE: NOT TO SCALE

TRUE NORTH

GOODWYN | MILLS | CAWOOD
2660 EastChase Lane, Suite 200 | Montgomery, AL 36117
Tel 334.271.3200 | GMCNETWORK.COM

ISSUE | DATE

drawn by:
checked by:

MONTGOMERY DRAGON BOAT
RACE AND FESTIVAL EVENT PLAN
MONTGOMERY, AL

AUGUST 27, 2011

EVENT SITE PLAN

A1.01

sheet of